Permit #F00023020

FilmL.A., Inc.
1201 W. 5th Street, Suite T-800
Los Angeles, CA 90017
t: (213)977-8600 - f: (213)977-8601
www.filmla.com

Summary Information

Permit No: F00023020 **Type of Permit:** FILMING **Release Date:** 12/16/2009

Production Company CBS CORPORATION CSI NEW YORK

Insured Company Name CBS CORPORATION

Contact Phone No. 1 818-655-5092
Contact Phone No. 2
Fax 818-655-8219
Address 4024 RADFORD AVE, BLDG 2
STUDIO CITY, California 91604

Production Title CSI:NY SEASON 5

Type of Production TV Drama

Producer Vikki Williams

Director Norberto Barba

1st AD Jennifer Wilkinson

Production Manager Richard Prince

FilmL.A. Coordinator Naomi Kajiyama

Location Manager Timothy Hillman
Primary Phone Mobile - 213-712-1637
Secondary Phone Office - 818-655-5109

Location Assistant Justin Healy
Primary Phone Mobile - 323-447-3324
Secondary Phone Office - 818-655-5109

Fees

Posting 300	$104.00
Posting 600	$208.00
Posting 1200	$104.00
Notification Charge	$385.00
FILMLA FILM APPLICATION FEE	$625.00
LA CITY LANE AND STREET CLOSURE FEE	$312.00
LA CITY FIRE SAFETY OFFICER	$1,152.00
LA CITY FIRE DEPARTMENT SPOT CHECK SURCHARGE	$85.00

Total Permit Fee $2,975.00

Number of Locations 2

NOT A PERMIT

Permit #F00023020

FilmL.A., Inc.
1201 W. 5th Street, Suite T-800
Los Angeles, CA 90017
t: (213)977-8600 - f: (213)977-8601
www.filmla.com

Summary Information — Location

Permit Number F00023020
Production Company CBS CORPORATION CSI NEW YORK
Insured Company CBS CORPORATION
Production Title CSI:NY SEASON 5

Location Manager Timothy Hillman
Primary Phone Mobile - 213-712-1637
Secondary Phone Office - 818-655-5109

Location Address 3278 Wilshire Blvd, Los Angeles, CA, 90005

Location Names

Location Type Apartment Building

Location Description

Prep Dates 12/15/2009 - 12/16/2009 07:00 - 19:00

Film Dates 12/17/2009 - 12/17/2009 05:00 - 22:00

Open or Closed to the Public Open

Generic Conditions
All travel lanes and bike lanes shall be closed per the WATCH manual.
Community Survey Obtained
Equipment vehicles may park on one side of street
May not interfere with adjacent traffic lanes
Must Maintain 5' Clearance on Sidewalks/Walkways
No Cast and Crew parking on areas streets.
No interference with merchant activity
Number of uniformed officers listed on the permit is a minimum requirement. Permittee remains responsible for deploying a sufficient number of uniformed officers to provide traffic and crowd control to ensure the safety of the film crew and the public.

Please see attached document CBS.CSINY.23020.Wilshire.pdf

Equipment on Location

Type	Quantity
5 or 10 ton trucks	4
Cast/Crew vehicles	140
Cube Trucks	2
Generator	3
Honey Wagons	1
Motor Homes	6
Picture vehicles	6
Portable restrooms	1
Scissor Lifts	1
Semi Trucks	5
Stakebed Trucks	6
Vans	4

Personnel on Location

Type	Quantity
Cast	6
Crew	85
Extras	20
LA City UFSO assigned	24728
Off-Duty/Retired LAPD Officer(s)	2

Filming Activities Atmospheric Smoke Effects; Brandishing weapons; Equipment on property; Equipment on sidewalk, in curb lane & across street; Interior Dialogue; Intermittent pedestrian control; Intermittent traffic control - 2 minute standard (except 0700-0900 hrs & 1500-1900 hrs); Wetdown; Wind effects; Snow effects on exterior; (Prep/Strike: 15 crew, set dressing, no generator);

Special Effects: F/X Permit # n/a

Type	No. Times Per Day	No. Takes Per Take
Snow	15 - 20	15 - 20

NOT A PERMIT

FilmL.A., Inc.
1201 W. 5th Street, Suite T-800
Los Angeles, CA 90017
t: (213)977-8600 - f: (213)977-8601
www.filmla.com

Summary Information — Location

Permit Number	F00023020	**Location Manager**	Timothy Hillman
Production Company	CBS CORPORATION CSI NEW YORK	Primary Phone	Mobile - 213-712-1637
Insured Company	CBS CORPORATION	Secondary Phone	Office - 818-655-5109
Production Title	CSI:NY SEASON 5		

Description of F/X Scene: Real snow and snow blankets on property, driveway and sidewalks

Jurisdiction **Political:** Los Angeles City - Council District 01 **Police:** Los Angeles Police Department **Fire:** Los Angeles City

Location Notes

Coordinator Note At least 1 LAPD officer is required for ITC and a separate officer is required for IPC for each street and each direction of traffic

Coordinator Note UFSO to follow between 3278 Wilshire Blvd & 715 S Normandie Ave 12/17 0500-2200 hrs

No use of generator and no cabling or light set ups on prep/strike dates
No blocking of exits/entrances on prep/strike dates
Spot check for prep and strike ok per Insp Houston

Coordinator Note The lane closures are within the Restricted Holiday Area
CD 10 has been contacted regarding the closure requests and no objections to the proposed closures have been expressed

Parking

Base Camp
Location Type : Private Parking Lot
Street :

Crew Parking
Location Type : Private Parking Lot
Street :

Posting "No Parking" signs B/S S Berendo St., WIlshire Blvd - South 300'

Approximate Footage 301 - 600 **Log Number** 1008428

Date(s) 12/16/2009 to 12/17/2009 **Time(s)** 07:00 to 22:00

Posting "No Parking" signs B/S S Berendo St., Wilshire Bl - South 300'

Approximate Footage 301 - 600 **Log Number** 1008429

Date(s) 12/17/2009 to 12/17/2009 **Time(s)** 00:00 to 00:00

Posting "No Parking" signs S/S Wilshire Blvd., S Berendo St - 200' East

Approximate Footage 0 - 300 **Log Number** 1008430

Date(s) 12/16/2009 to 12/17/2009 **Time(s)** 07:00 to 22:00

Posting "No Parking" signs B/S S Berendo St., Wilshire Bl - South 300'

Approximate Footage 301 - 600 **Log Number** 1008431

Date(s) 12/15/2009 to 12/15/2009 **Time(s)** 11:00 to 22:00

Posting "No Parking" signs S/S Wilshire Bl., S Berendo St - 200' East

Approximate Footage 0 - 300 **Log Number** 1008431

NOT A PERMIT

FilmL.A., Inc.
1201 W. 5th Street, Suite T-800
Los Angeles, CA 90017
t: (213)977-8600 - f: (213)977-8601
www.filmla.com

Summary Information — Location

Permit Number	F00023020	**Location Manager**	Timothy Hillman
Production Company	CBS CORPORATION CSI NEW YORK	Primary Phone	Mobile - 213-712-1637
Insured Company	CBS CORPORATION	Secondary Phone	Office - 818-655-5109
Production Title	CSI:NY SEASON 5		

Date(s) 12/15/2009 to 12/15/2009 **Time(s)** 11:00 to 22:00

Lane / Full Closure S/S curblane on Wilshire Blvd., S Berendo St - East 200'

Approximate Footage 0 - 300

Date(s) 12/16/2009 to 12/17/2009 **Time(s)** 09:00 to 15:00

NOT A PERMIT

Permit #F00023020

FilmL.A., Inc.
1201 W. 5th Street, Suite T-800
Los Angeles, CA 90017
t: (213)977-8600 - f: (213)977-8601
www.filmla.com

Summary Information — Location

Permit Number F00023020
Production Company CBS CORPORATION CSI NEW YORK
Insured Company CBS CORPORATION
Production Title CSI:NY SEASON 5

Location Manager Timothy Hillman
Primary Phone Mobile - 213-712-1637
Secondary Phone Office - 818-655-5109

Location Address 715 S Normandie Ave, Los Angeles, CA, 90005

Location Names APARTMENT BUILDING

Location Type Apartment Building

Location Description

Prep Dates 12/15/2009 - 12/16/2009 07:00 - 22:00

Film Dates 12/17/2009 - 12/17/2009 07:00 - 22:00

Strike Dates 12/18/2009 - 12/18/2009 07:00 - 22:00

Open or Closed to the Public Open

Generic Conditions
Community Survey Obtained
Equipment vehicles may park on one side of street
Must Maintain 5' Clearance on Sidewalks/Walkways
No Cast and Crew parking on areas streets.
No interference with merchant activity
Number of uniformed officers listed on the permit is a minimum requirement. Permittee remains responsible for deploying a sufficient number of uniformed officers to provide traffic and crowd control to ensure the safety of the film crew and the public.

Equipment on Location

Type	Quantity
4000 gal water truck	1
5 or 10 ton trucks	3
Condors	2
Cube Trucks	2
Generator	3
Honey Wagons	1
Motor Homes	6
Picture vehicles	25
Portable restrooms	2
Scissor Lifts	2
Semi Trucks	5
Stakebed Trucks	6
Vans	4

Personnel on Location

Type	Quantity
Cast	8
Crew	85
Extras	65
LA City UFSO assigned	24728
Off-Duty/Retired LAPD Officer(s)	2

Filming Activities Atmospheric Smoke Effects; Brandishing weapons; Drive by; Drive ups & away; Equipment on sidewalk, in curb lane & across street; Interior and exterior performance and playback; Intermittent pedestrian control; Intermittent traffic control - 2 minutes standard; Wetdown; Wind effects; Snow effect on sidewalk & street; (Prep/Strike: 15 crew, set dressing, no generator);

Jurisdiction **Political:** Los Angeles City - Council District 10 **Police:** Los Angeles Police Department **Fire:** Los Angeles City

Location Notes

NOT A PERMIT

Permit #F00023020

FilmL.A., Inc.
1201 W. 5th Street, Suite T-800
Los Angeles, CA 90017
t: (213)977-8600 - f: (213)977-8601
www.filmla.com

Summary Information — Location

Permit Number	F00023020	**Location Manager**	Timothy Hillman
Production Company	CBS CORPORATION CSI NEW YORK	Primary Phone	Mobile - 213-712-1637
Insured Company	CBS CORPORATION	Secondary Phone	Office - 818-655-5109
Production Title	CSI:NY SEASON 5		

Coordinator Note At least 1 LAPD officer is required for ITC and a separate officer is required for IPC for each street and each direction of traffic

Coordinator Note UFSO to follow between 3278 Wilshire Blvd & 715 S Normandie Ave 12/17 0500-2200 hrs

No use of generator and no cabling or light set ups on prep/strike dates
No blocking of exits/entrances on prep/strike dates
Spot check for prep and strike ok per Insp Houston

Parking

Base Camp
Location Type : Private Parking Lot
Street :

Crew Parking
Location Type : Private Parking Lot
Street :

Posting "No Parking" signs S/S W 7th St., S Normandie Av - S Mariposa Av

Approximate Footage 0 - 300 **Log Number** 1008432

Date(s) 12/16/2009 to 12/18/2009 **Time(s)** 07:00 to 22:00

Posting "No Parking" signs B/S W 7th St., S Irolo St - S Mariposa Av

Approximate Footage 901 - 1200 **Log Number** 1008432

Date(s) 12/16/2009 to 12/18/2009 **Time(s)** 07:00 to 22:00

Posting "No Parking" signs B/S S Normandie Av., W 7th St - 300' South

Approximate Footage 301 - 600 **Log Number** 1008432

Date(s) 12/16/2009 to 12/18/2009 **Time(s)** 07:00 to 22:00

Posting "No Parking" signs S/S W 7th St., S Normandie Av - S Mariposa Av

Approximate Footage 0 - 300 **Log Number** 1008433

Date(s) 12/15/2009 to 12/15/2009 **Time(s)** 11:00 to 22:00

NOT A PERMIT

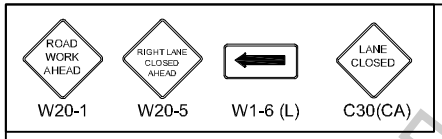

FILM L.A. :
NAYOMI KAJIYAMA

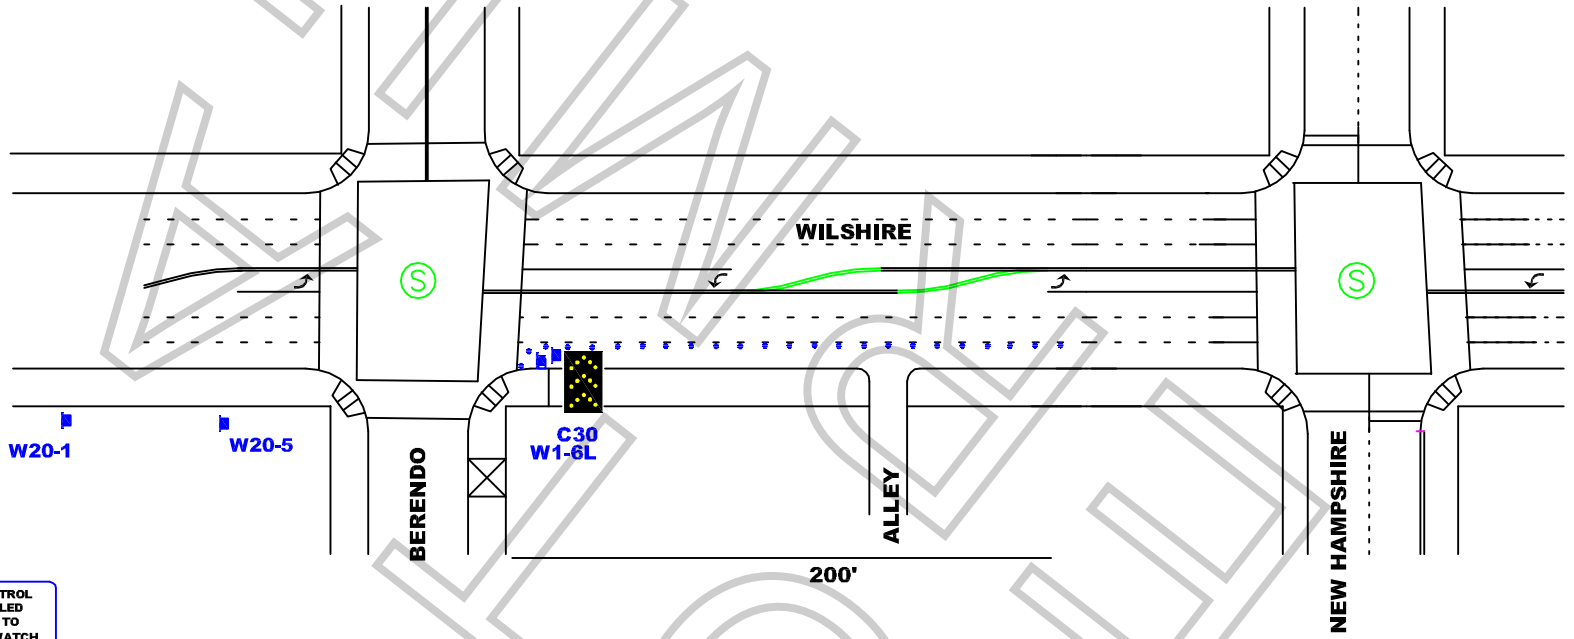

ALL TRAFFIC CONTROL WILL BE INSTALLED AND CONFORM TO THE MUTCD AND WATCH MINIMUM REQUIREMENTS

REVISED: 10-16-09. ADD ADDITIONAL DATE OF 10-17-09.

WORK ZONE TRAFFIC CONTROL PLAN GENERAL NOTES

1. DATE/TIME: 12-16, 17-09 FROM 09:00 HOURS TO 15:00 HOURS.
2. ALL SIGNING, STRIPING, AND TRAFFIC CONTROL DEVICES SHALL CONFORM TO THE (CURRENT) STATE OF CALIFORNIA DEPARTMENT OF TRANSPORTATION (CALTRANS) STANDARD PLANS AND STANDARD SPECIFICATIONS, CALIFORNIA MUTCD, AND ANY ADDENDUMS THERETO, AND AS SHOWN ON THESE PLANS, SYMBOLS AND ABBREVIATIONS USED ARE SHOWN ON CALTRANS STANDARD PLANS A10A&B, A20A-D, AND A24A-E.
3. THERE WILL BE NO INTERFERENCE WITH TRAFFIC SIGNALS OR CROSSWALKS.
4. CONES WILL BE 28" MINIMUM HEIGHT AND HAVE REFLECTORIZED SLEEVES FOR NIGHT WORK.
5. POLICE WILL DIRECT TRAFFIC IF NECESSARY.

JCL BARRIDADE COMPANY.
2334 E. EIGHTH ST., CA 90021
Ph: (213) 622-9775 * Fax: (213) 622-9790
CA Lic # 805357
TRAFFIC PLAN DRAWN BY:
EDY RAMIREZ

Traffic control plan is drawn per MUTCD & 2006 Work Area Traffic Control Handbook

TRAFFIC CONTROL FOR:
CBS TELEVISION:
CSI: NEW YORK

PROJECT LOCATION:
CLOSE SOUTH SIDE CURB LANE OF WILSHIRE BLVD FROM BERENDO STREET 200' EAST

LOCATION CONTACT:
TIM HILLMAN
MOBILE #: 213.712.1637

Project	Sheet
Date 12-15-09	1 OF 1
Scale: N.T.S.	

Permit #E00023020

FILMLA